

Date: Wednesday, 7/5/2006 2:49:31 PM
 User: Kim Johnston

Process Sheet

Customer : CU-DAR001 Dart Helicopters Services Drawing Name : HELI UTILITY BASKET LH/RH
 Job Number : 27816
 Estimate Number : 10197
 P.O. Number : N/A Part Number : D350607041
 This Issue : 7/5/2006 S.O. No. : N/A Drawing Number : D350-607 REV F P7-9
 Prsht Rev. : NC Project Number : N/A
 First Issue : N/A Type : LARGE FAB ASSY Drawing Revision : F
 Previous Run : 27815 Material : N/A
 Written By : SEE COMMENT BELOW Due Date : 7/30/2006 Qty: 1 Um: Each
 Checked & Approved By : 06.07.05
 Comment : Est Rev:M 05/08/02 Added D2856-400-720 KJ/JLM

Additional Product

Job Number:



Seq. #: Machine Or Operation: Description :

1.0 DC DOCUMENT CONTROL



Comment: DOCUMENT CONTROL
 Photocopy bluefile & type labels per PPPD350-607-041 CHG006

2.0 27816A BASKET BASE ASSEMBLY (350)



Comment: Sub-Component BASKET BASE ASSEMBLY (350)

3.0 27816B 350/212/130 BASKET LID



Comment: Sub-Component 350/212/130 BASKET LID

4.0 PACKAGING 1 PACKAGING RESOURCE #1



Comment: PACKAGING RESOURCE #1
 Pick: Assembly Kit

5.0 D2022101 Spacer



Comment: Qty.: 2.0000 Each(s)/Unit Total : 2.0000 Each(s)
 Pick: Assembly Kit
 Qty Part Number Description Batch
 2 D2022-101 Spacer 025815

6.0 D2258200 Weight Placard 200lb



Comment: Qty.: 1.0000 Each(s)/Unit Total : 1.0000 Each(s)
 Pick: Assembly Kit
 Qty Part Number Description Batch
 1 D2258-200 Label B 26257

W/O:		WORK ORDER CHANGES					
DATE	STEP	PROCEDURE CHANGE	By	Date	Qty	Approval Mfg / Design Mgr	Approval QC Inspector

NCR:		WORK ORDER NON-CONFORMANCE (NCR)						
DATE	STEP	Description of NC Section A	Corrective Action Section B			Verification Section C	Approval Design Mgr	Approval QC Inspector
			Initial Design Mgr	Action Description Design Mgr	Sign & Date			

Part No: _____ PAR #: _____ Fault Category: _____ NCR: Yes No DQA: _____ Date: _____

NOTE: Date & initial all entries

QA: N/C Closed: _____ Date: _____

Date: Wednesday, 7/5/2006 2:49:31 PM
User: Kim Johnston

Process Sheet

Customer: CU-DAR001 Dart Helicopters Services

Drawing Name: HELI UTILITY BASKET LH/RH

Job Number: 27816

Part Number: D350607041

Job Number:



Seq. #:

Machine Or Operation:

Description :

7.0

D2332041

Lid Prop Assembly 6.69"



Comment: Qty.: 1.0000 Each(s)/Unit Total : 1.0000 Each(s)

Pick: Assembly Kit

Qty Part Number Description Batch

1 D2332-041 Prop Ass'y B 26880

8.0

D2530

Handle Weldment



Comment: Qty.: 1.0000 Each(s)/Unit Total : 1.0000 Each(s)

Pick: Assembly Kit

Qty Part Number Description Batch

1 D2530 Handle Weldment B 27556

9.0

D2535

Spring



Comment: Qty.: 2.0000 Each(s)/Unit Total : 2.0000 Each(s)

Pick: Assembly Kit

Qty Part Number Description Batch

2 D2535 Spring B 25087

10.0

D2537

Bushing



Comment: Qty.: 2.0000 Each(s)/Unit Total : 2.0000 Each(s)

Pick: Assembly Kit

Qty Part Number Description Batch

2 D2537 Bushing B 26468

11.0

D27283

Dart Logo label large



Comment: Qty.: 2.0000 Each(s)/Unit Total : 2.0000 Each(s)

Pick: Assembly Kit

Qty Part Number Description Batch

2 D2728-3 Label B 22553

12.0

D2931

Bumper



Comment: Qty.: 2.0000 Each(s)/Unit Total : 2.0000 Each(s)

Pick: Assembly Kit

Qty Part Number Description Batch

2 D2931 Bumper B 21139

W/O:		WORK ORDER CHANGES					
DATE	STEP	PROCEDURE CHANGE	By	Date	Qty	Approval Mfg / Design Mgr	Approval QC Inspector

NCR:		WORK ORDER NON-CONFORMANCE (NCR)						
DATE	STEP	Description of NC Section A	Corrective Action Section B			Verification Section C	Approval Design Mgr	Approval QC Inspector
			Initial Design Mgr	Action Description Design Mgr	Sign & Date			

Part No: _____ PAR #: _____ Fault Category: _____ NCR: Yes No DQA: _____ Date: _____

NOTE: Date & initial all entries

QA: N/C Closed: _____ Date: _____

Date: Wednesday, 7/5/2006 2:49:31 PM
User: Kim Johnston

Process Sheet

Customer: CU-DAR001 Dart Helicopters Services

Drawing Name: HELI UTILITY BASKET LH/RH

Job Number: 27816

Part Number: D350607041

Job Number:



Seq. #:

Machine Or Operation:

Description :

13.0

AN316A

Bolt



Comment: Qty.: 2.0000 Each(s)/Unit Total : 2.0000 Each(s)

Pick: Assembly Kit

Qty Part Number

Description Batch

2 AN3-16A

Bolt M100564

14.0

AN47A

Bolt



Comment: Qty.: 2.0000 Each(s)/Unit Total : 2.0000 Each(s)

Pick: Assembly Kit

Qty Part Number

Description Batch

2 AN4-7A

Bolt M19278

15.0

AN422A

Bolt



Comment: Qty.: 1.0000 Each(s)/Unit Total : 1.0000 Each(s)

Pick: Assembly Kit

Qty Part Number

Description Batch

1 AN4-22A

Bolt M18822

16.0

AN424A

Bolt



Comment: Qty.: 1.0000 Each(s)/Unit Total : 1.0000 Each(s)

Pick: Assembly Kit

Qty Part Number

Description Batch

1 AN4-24A

Bolt M17204

17.0

AN517A

Bolt



Comment: Qty.: 4.0000 Each(s)/Unit Total : 4.0000 Each(s)

Pick: Assembly Kit

Qty Part Number

Description Batch

4 AN5-17A

Bolt M100771

W/O:		WORK ORDER CHANGES					
DATE	STEP	PROCEDURE CHANGE	By	Date	Qty	Approval Mfg / Design Mgr	Approval QC Inspector

NCR:		WORK ORDER NON-CONFORMANCE (NCR)						
DATE	STEP	Description of NC Section A	Corrective Action Section B			Verification Section C	Approval Design Mgr	Approval QC Inspector
			Initial Design Mgr	Action Description Design Mgr	Sign & Date			

Part No: _____ PAR #: _____ Fault Category: _____ NCR: Yes No DQA: _____ Date: _____

NOTE: Date & initial all entries

QA: N/C Closed: _____ Date: _____

Date: Wednesday, 7/5/2006 2:49:32 PM
User: Kim Johnston

Process Sheet

Customer: CU-DAR001 Dart Helicopters Services

Drawing Name: HELI UTILITY BASKET LH/RH

Job Number: 27816

Part Number: D350607041

Job Number:



Seq. #:

Machine Or Operation:

Description :

18.0

AN960JD8

Washer



Comment: Qty.: 2.0000 Each(s)/Unit Total : 2.0000 Each(s)

Pick: Assembly Kit

Qty Part Number Description Batch

2 AN960JD8 Washer M11989

19.0

AN960JD416

Washer



Comment: Qty.: 2.0000 Each(s)/Unit Total : 2.0000 Each(s)

Pick: Assembly Kit

Qty Part Number Description Batch

2 AN960JD416 Washer M101369

20.0

AN960JD416L

Washer



Comment: Qty.: 2.0000 Each(s)/Unit Total : 2.0000 Each(s)

Pick: Assembly Kit

Qty Part Number Description Batch

2 AN960JD416L Washer M101237

21.0

AN960JD516

Washer



Comment: Qty.: 4.0000 Each(s)/Unit Total : 4.0000 Each(s)

Pick: Assembly Kit

Qty Part Number Description Batch

4 AN960JD516 Washer M101369

22.0

AN9704

Washer



Comment: Qty.: 4.0000 Each(s)/Unit Total : 4.0000 Each(s)

Pick: Assembly Kit

Qty Part Number Description Batch

4 AN970-4 Washer M100151

23.0

MS20600AD4W3

Cherry Rivets



Comment: Qty.: 2.0000 Each(s)/Unit Total : 2.0000 Each(s)

Pick: Assembly Kit

Qty Part Number Description Batch

2 MS20600AD4W3 Rivet SM14393

W/O:		WORK ORDER CHANGES					
DATE	STEP	PROCEDURE CHANGE	By	Date	Qty	Approval Mfg / Design Mgr	Approval QC Inspector

NCR:		WORK ORDER NON-CONFORMANCE (NCR)						
DATE	STEP	Description of NC Section A	Corrective Action Section B			Verification Section C	Approval Design Mgr	Approval QC Inspector
			Initial Design Mgr	Action Description Design Mgr	Sign & Date			

Part No: _____ PAR #: _____ Fault Category: _____ NCR: Yes No DQA: _____ Date: _____

NOTE: Date & initial all entries

QA: N/C Closed: _____ Date: _____

Date: Wednesday, 7/5/2006 2:49:32 PM
User: Kim Johnston

Process Sheet

Customer: CU-DAR001 Dart Helicopters Services

Drawing Name: HELI UTILITY BASKET LH/RH

Job Number: 27816

Part Number: D350607041

Job Number:



Seq. #:

Machine Or Operation:

Description :

24.0

MS21042L3

Nut



Comment: Qty.: 2.0000 Each(s)/Unit Total : 2.0000 Each(s)

Pick: Assembly Kit

Qty Part Number Description Batch

2 MS21042L3 Nut (or -3) M 100094

25.0

MS21042L4

Nut



Comment: Qty.: 4.0000 Each(s)/Unit Total : 4.0000 Each(s)

Pick: Assembly Kit

Qty Part Number Description Batch

4 MS21042L4 Nut (or -4) M 19085

26.0

MS21042L5

Nut



Comment: Qty.: 4.0000 Each(s)/Unit Total : 4.0000 Each(s)

Pick: Assembly Kit

Qty Part Number Description Batch

4 MS21042L5 Nut (or -5) M 17694

M.F. 06/08/01

27.0

SMALL FAB 1

SMALL & MEDIUM FAB RESOURCE 1



Comment: SMALL & MEDIUM FAB RESOURCE 1

Assemble as per Dwg D350-607

M.F. 06/08/01

28.0

QC5

INSPECT WORK TO CURRENT STEP



Comment: INSPECT WORK TO CURRENT STEP

29.0

PACKAGING 1

PACKAGING RESOURCE #1



Comment: PACKAGING RESOURCE #1

Pick: Packing Kit

30.0

D22301

Mounting Lug



Comment: Qty.: 4.0000 Each(s)/Unit Total : 4.0000 Each(s)

Pick: Packing Kit

Qty Part Number Description Batch

4 D2230-1 Lug B 25531

W/O:		WORK ORDER CHANGES					
DATE	STEP	PROCEDURE CHANGE	By	Date	Qty	Approval Mfg / Design Mgr	Approval QC Inspector

NCR:		WORK ORDER NON-CONFORMANCE (NCR)						
DATE	STEP	Description of NC Section A	Corrective Action Section B			Verification Section C	Approval Design Mgr	Approval QC Inspector
			Initial Design Mgr	Action Description Design Mgr	Sign & Date			

Part No: _____ PAR #: _____ Fault Category: _____ NCR: Yes No DQA: _____ Date: _____

NOTE: Date & initial all entries

QA: N/C Closed: _____ Date: _____

Date: Wednesday, 7/5/2006 2:49:32 PM
User: Kim Johnston

Process Sheet

Customer: CU-DAR001 Dart Helicopters Services

Drawing Name: HELI UTILITY BASKET LH/RH

Job Number: 27816

Part Number: D350607041

Job Number:



Seq. #:

Machine Or Operation:

Description :

31.0

D22303

Mounting Lug



Comment: Qty.: 4.0000 Each(s)/Unit Total : 4.0000 Each(s)

Pick: Packing Kit

Qty Part Number

Description Batch

4 D2230-3

Clamp

827579 ✓

32.0

D23241

Strut Assembly



Comment: Qty.: 1.0000 Each(s)/Unit Total : 1.0000 Each(s)

Pick: Packing Kit

Qty Part Number

Description Batch

1 *D2324-1

Strut Ass'y

827050 ✓

33.0

D2856400

Abrasion Strip



Comment: Qty.: 0.6000 f(s)/Unit Total : 0.6000 f(s)

Pick: Packing Kit

Qty Part Number

Description Batch

4 D2856-400-720

Abrasion Strip

827545 ✓

34.0

AN412A

Bolt



Comment: Qty.: 5.0000 Each(s)/Unit Total : 5.0000 Each(s)

Pick: Packing Kit

Qty Part Number

Description Batch

5 AN4-12A

Bolt

M10291 ✓

35.0

AN413A

Bolt



Comment: Qty.: 8.0000 Each(s)/Unit Total : 8.0000 Each(s)

Pick: Packing Kit

Qty Part Number

Description Batch

8 AN4-13A

Bolt

M101149 ✓

36.0

AN960JD416

Washer



Comment: Qty.: 26.0000 Each(s)/Unit Total : 26.0000 Each(s)

Pick: Packing Kit

Qty Part Number

Description Batch


26 AN960JD416

Washer

M101369 ✓

W/O:		WORK ORDER CHANGES					
DATE	STEP	PROCEDURE CHANGE	By	Date	Qty	Approval Mfg / Design Mgr	Approval QC Inspector

NCR:		WORK ORDER NON-CONFORMANCE (NCR)						
DATE	STEP	Description of NC Section A	Corrective Action Section B			Verification Section C	Approval Design Mgr	Approval QC Inspector
			Initial Design Mgr	Action Description Design Mgr	Sign & Date			

Part No: _____ PAR #: _____ Fault Category: _____ NCR: Yes ☒ No ☐ DQA:  Date: 06/08/03

NOTE: Date & initial all entries

QA: N/C Closed: _____ Date: _____

Date: Wednesday, 7/5/2006 2:49:32 PM
User: Kim Johnston

Process Sheet

Customer: CU-DAR001 Dart Helicopters Services

Drawing Name: HELI UTILITY BASKET LH/RH

Job Number: 27816

Part Number: D350607041

Job Number:



Seq. #:

Machine Or Operation:

Description :

37.0

MS21042L4

Nut



Comment: Qty.: 13.0000 Each(s)/Unit Total : 13.0000 Each(s)

Pick: Packing Kit

Qty Part Number

Description Batch

13 MS21042L4

Nut (or -4)

MP085V

AL 06/08/02 (1)

38.0

QC4

INSPECT 100% KITS FOR COMPLETENESS



Comment: INSPECT 100% KITS FOR COMPLETENESS

AL 6/8/02 (1)

39.0

PACKAGING 1

PACKAGING RESOURCE #1



Comment: PACKAGING RESOURCE #1

Identify and pack for shipping as per PPP D350-607-041

Location:

REV G

LB 06/08/02 (1)

40.0

DC

DOCUMENT CONTROL



Comment: DOCUMENT CONTROL

Inspection Level 21

06/08/03 (1)

Job Completion



C206/08/03

W/O:		WORK ORDER CHANGES					
DATE	STEP	PROCEDURE CHANGE	By	Date	Qty	Approval Mfg / Design Mgr	Approval QC Inspector

NCR:		WORK ORDER NON-CONFORMANCE (NCR)						
DATE	STEP	Description of NC Section A	Corrective Action Section B			Verification Section C	Approval Design Mgr	Approval QC Inspector
			Initial Design Mgr	Action Description Design Mgr	Sign & Date			

Part No: _____ PAR #: _____ Fault Category: _____ NCR: Yes No DQA: _____ Date: _____

NOTE: Date & initial all entries

QA: N/C Closed: _____ Date: _____

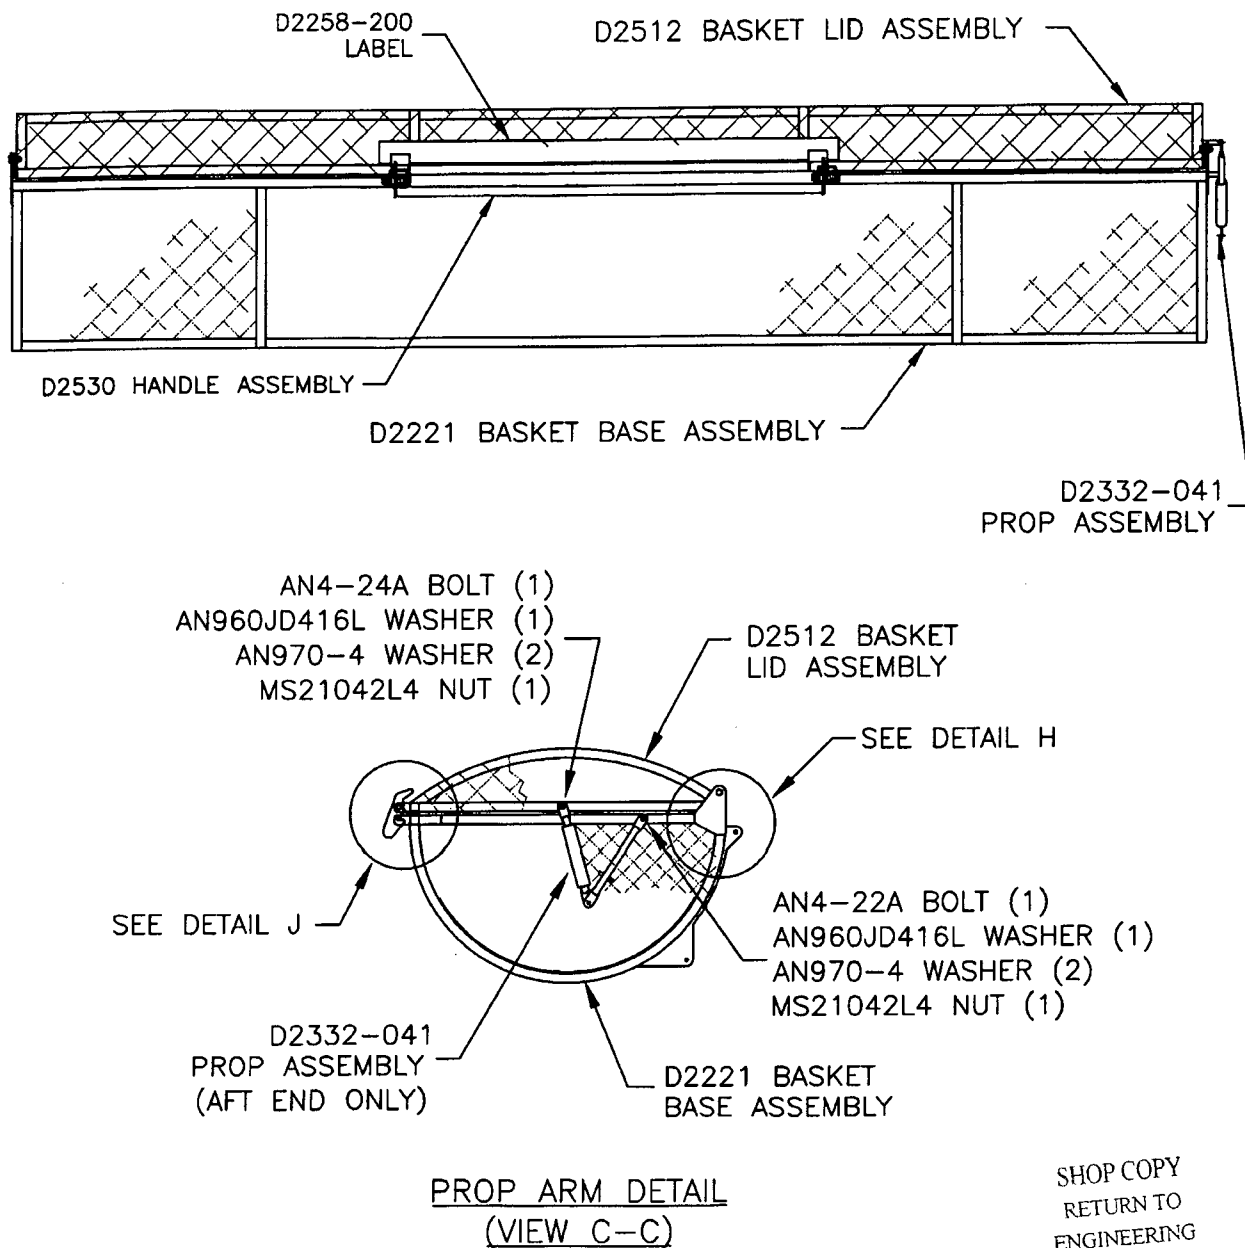


Figure 4 - Basket Replacement Parts
(D350-607-041 Heli-Utility-Basket™)

SHOP COPY
RETURN TO
ENGINEERING
UNCONTROLLED COPY
SUBJECT TO AMENDMENT
WITHOUT NOTICE
WORK ORDER
NO. 27816

• COPYRIGHT © 1994 BY DART AEROSPACE LTD. •
THIS DOCUMENT IS PRIVATE AND CONFIDENTIAL AND IS SUPPLIED ON THE EXPRESS CONDITION THAT IT IS NOT TO BE USED FOR ANY PURPOSE OR COPIED OR COMMUNICATED TO ANY OTHER PERSON WITHOUT WRITTEN PERMISSION FROM DART AEROSPACE LTD.

Revision: F
Date: 03.01.17


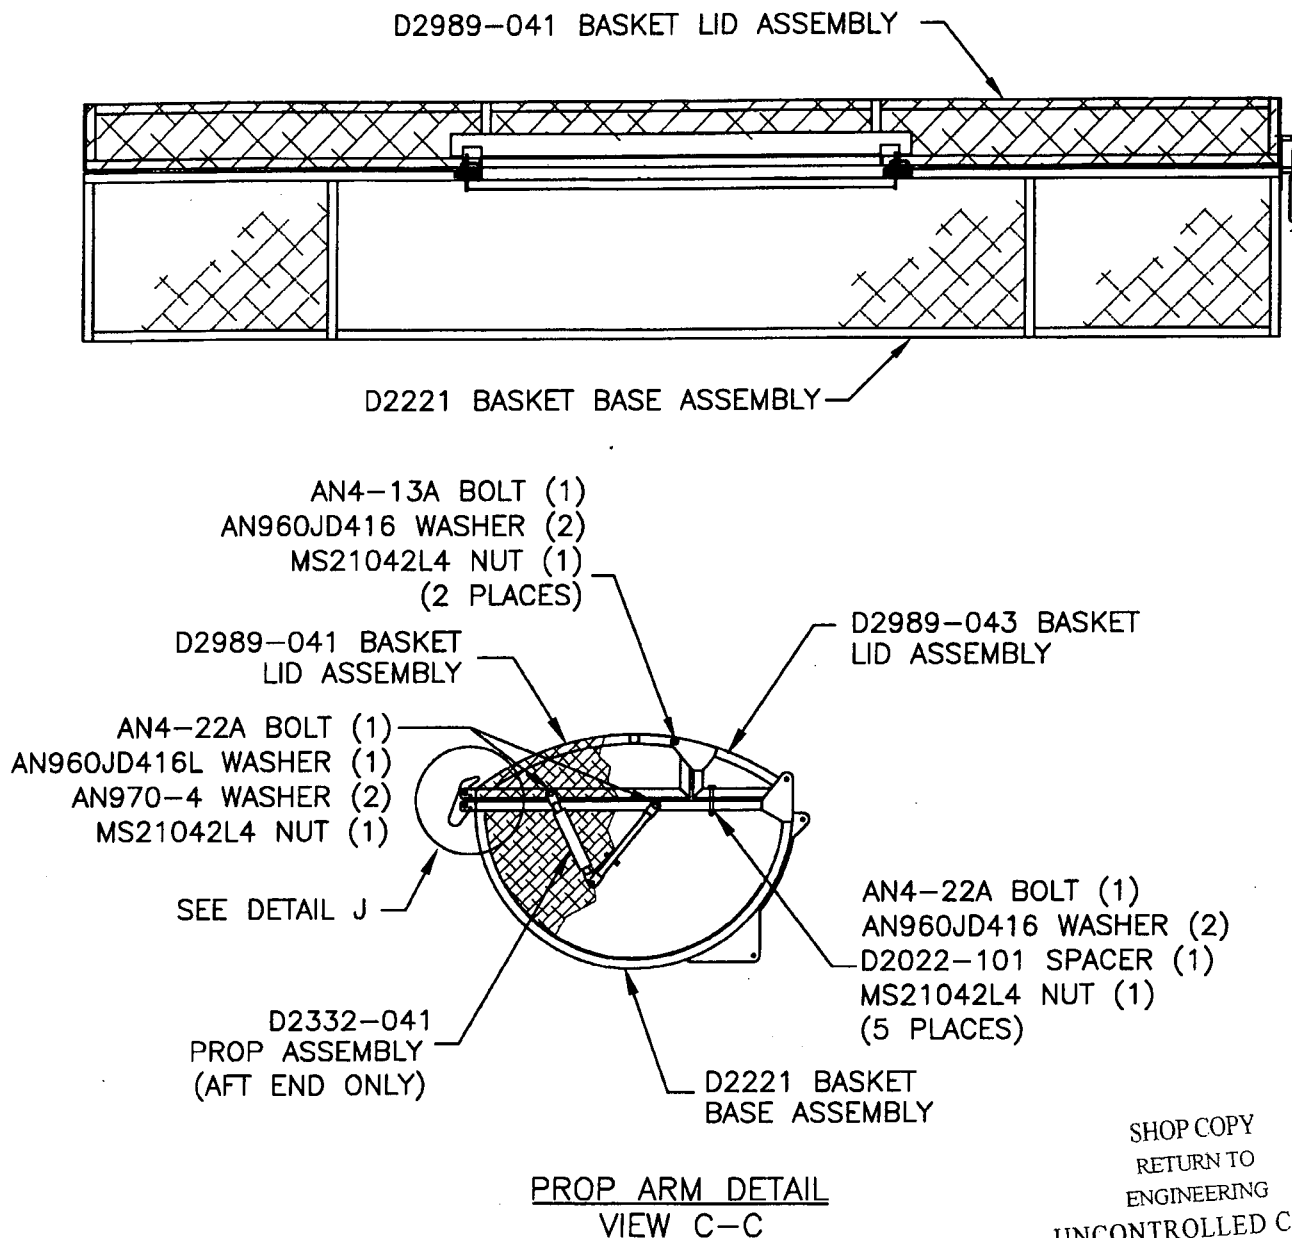


Figure 5- Basket Replacement Parts
(D350-607-043 Heli-Utility-Basket™)


SHOP COPY
RETURN TO
ENGINEERING
UNCONTROLLED COPY
SUBJECT TO AMENDMENT
WITHOUT NOTICE
WORK ORDER
NO. 27816

• COPYRIGHT © 1994 BY DART AEROSPACE LTD. •
THIS DOCUMENT IS PRIVATE AND CONFIDENTIAL AND IS SUPPLIED ON THE EXPRESS CONDITION THAT IT IS NOT TO BE USED FOR ANY PURPOSE OR COPIED OR COMMUNICATED TO ANY OTHER PERSON WITHOUT WRITTEN PERMISSION FROM DART AEROSPACE LTD.

Revision: **F**
Date: 03.01.17

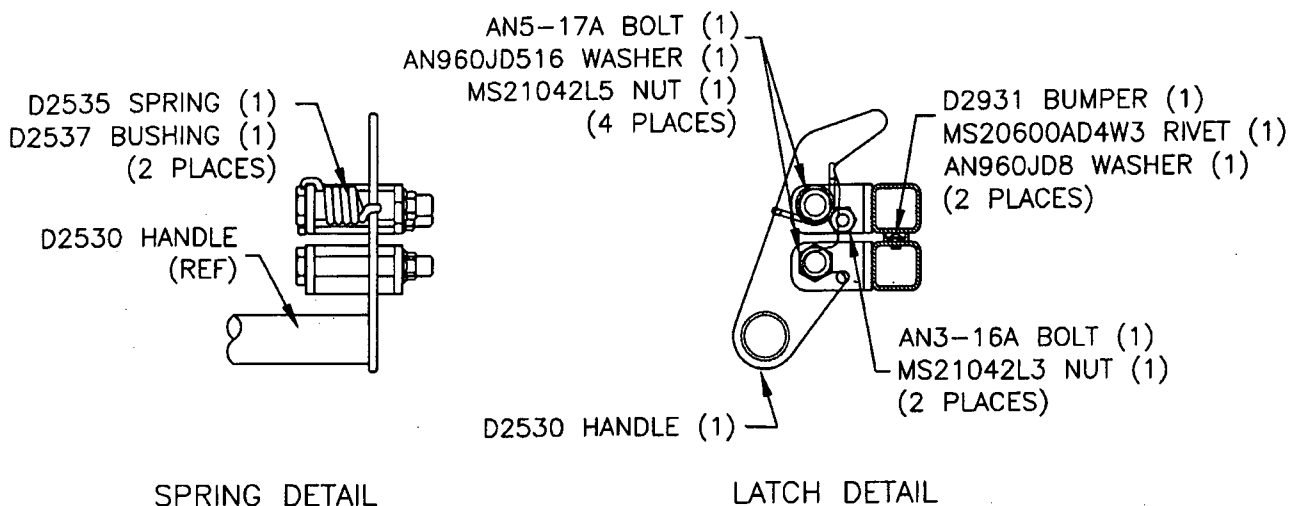

DETAIL J:
HANDLE WELDMENT

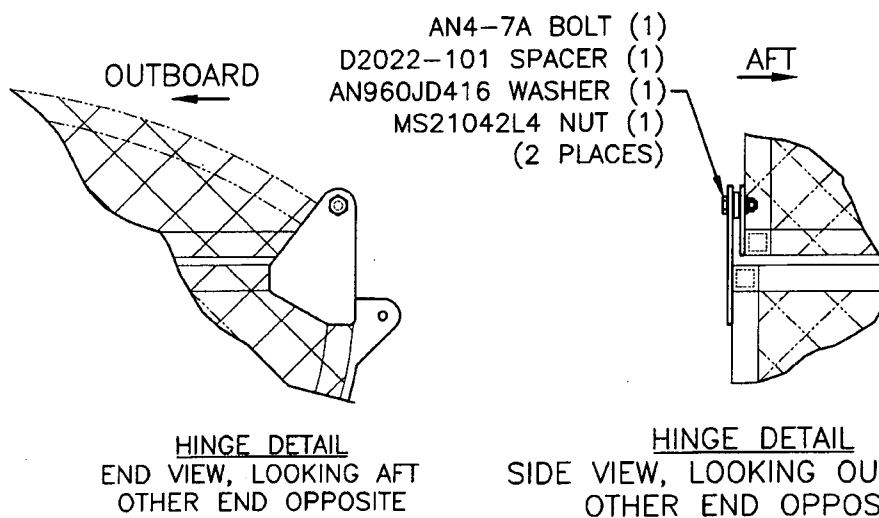

DETAIL H:
HINGE

SHOP COPY
RETURN TO
ENGINEERING
UNCONTROLLED COPY
SUBJECT TO AMENDMENT
WITHOUT NOTICE
WORK ORDER
NO. 27816

Figure 6 – Basket Replacement Parts

Date: Wednesday, 7/5/2006 2:49:31 PM
 User: Kim Johnston

Process Sheet

31

Customer : CU-DAR001 Dart Helicopters Services Drawing Name : HELI UTILITY BASKET LH/RH
 Job Number : 27816
 Estimate Number : 10197
 P.O. Number :
 This Issue : 7/5/2006 S.O. No. :
 Prsht Rev. : NC Part Number : D350607041
 First Issue : / / Type : LARGE FAB ASSY Drawing Number : D350-607 REV F P7-9
 Previous Run : 27815 Project Number : N/A
 Drawing Revision : F
 Material :
 Due Date : 7/30/2006 Qty: 1 Um: Each
 Written By :
 Checked & Approved By : 06.07.05
 Comment : Est Rev:M 0508.02 Added D2856-400-720 KJ/JLM

Additional Product

Job Number:



Seq. #: Machine Or Operation: Description :

1.0 DC DOCUMENT CONTROL



Comment: DOCUMENT CONTROL

Photocopy bluefile & type labels per PPPD350-607-041 CHG006

06.07.17 05

2.0 27816A BASKET BASE ASSEMBLY (350)



Comment: Sub-Component BASKET BASE ASSEMBLY (350)

3.0 27816B 350/212/130 BASKET LID



Comment: Sub-Component 350/212/130 BASKET LID

4.0 PACKAGING 1 PACKAGING RESOURCE #1



Comment: PACKAGING RESOURCE #1

Pick: Assembly Kit

5.0 D2022101 Spacer



Comment: Qty.: 2.0000 Each(s)/Unit Total : 2.0000 Each(s)

Pick: Assembly Kit

Qty Part Number Description Batch

2 D2022-101 Spacer

REFERENCE ONLY

6.0 D2258200 Weight Placard 200lb



Comment: Qty.: 1.0000 Each(s)/Unit Total : 1.0000 Each(s)

Pick: Assembly Kit

Qty Part Number Description Batch

1 D2258-200 Label